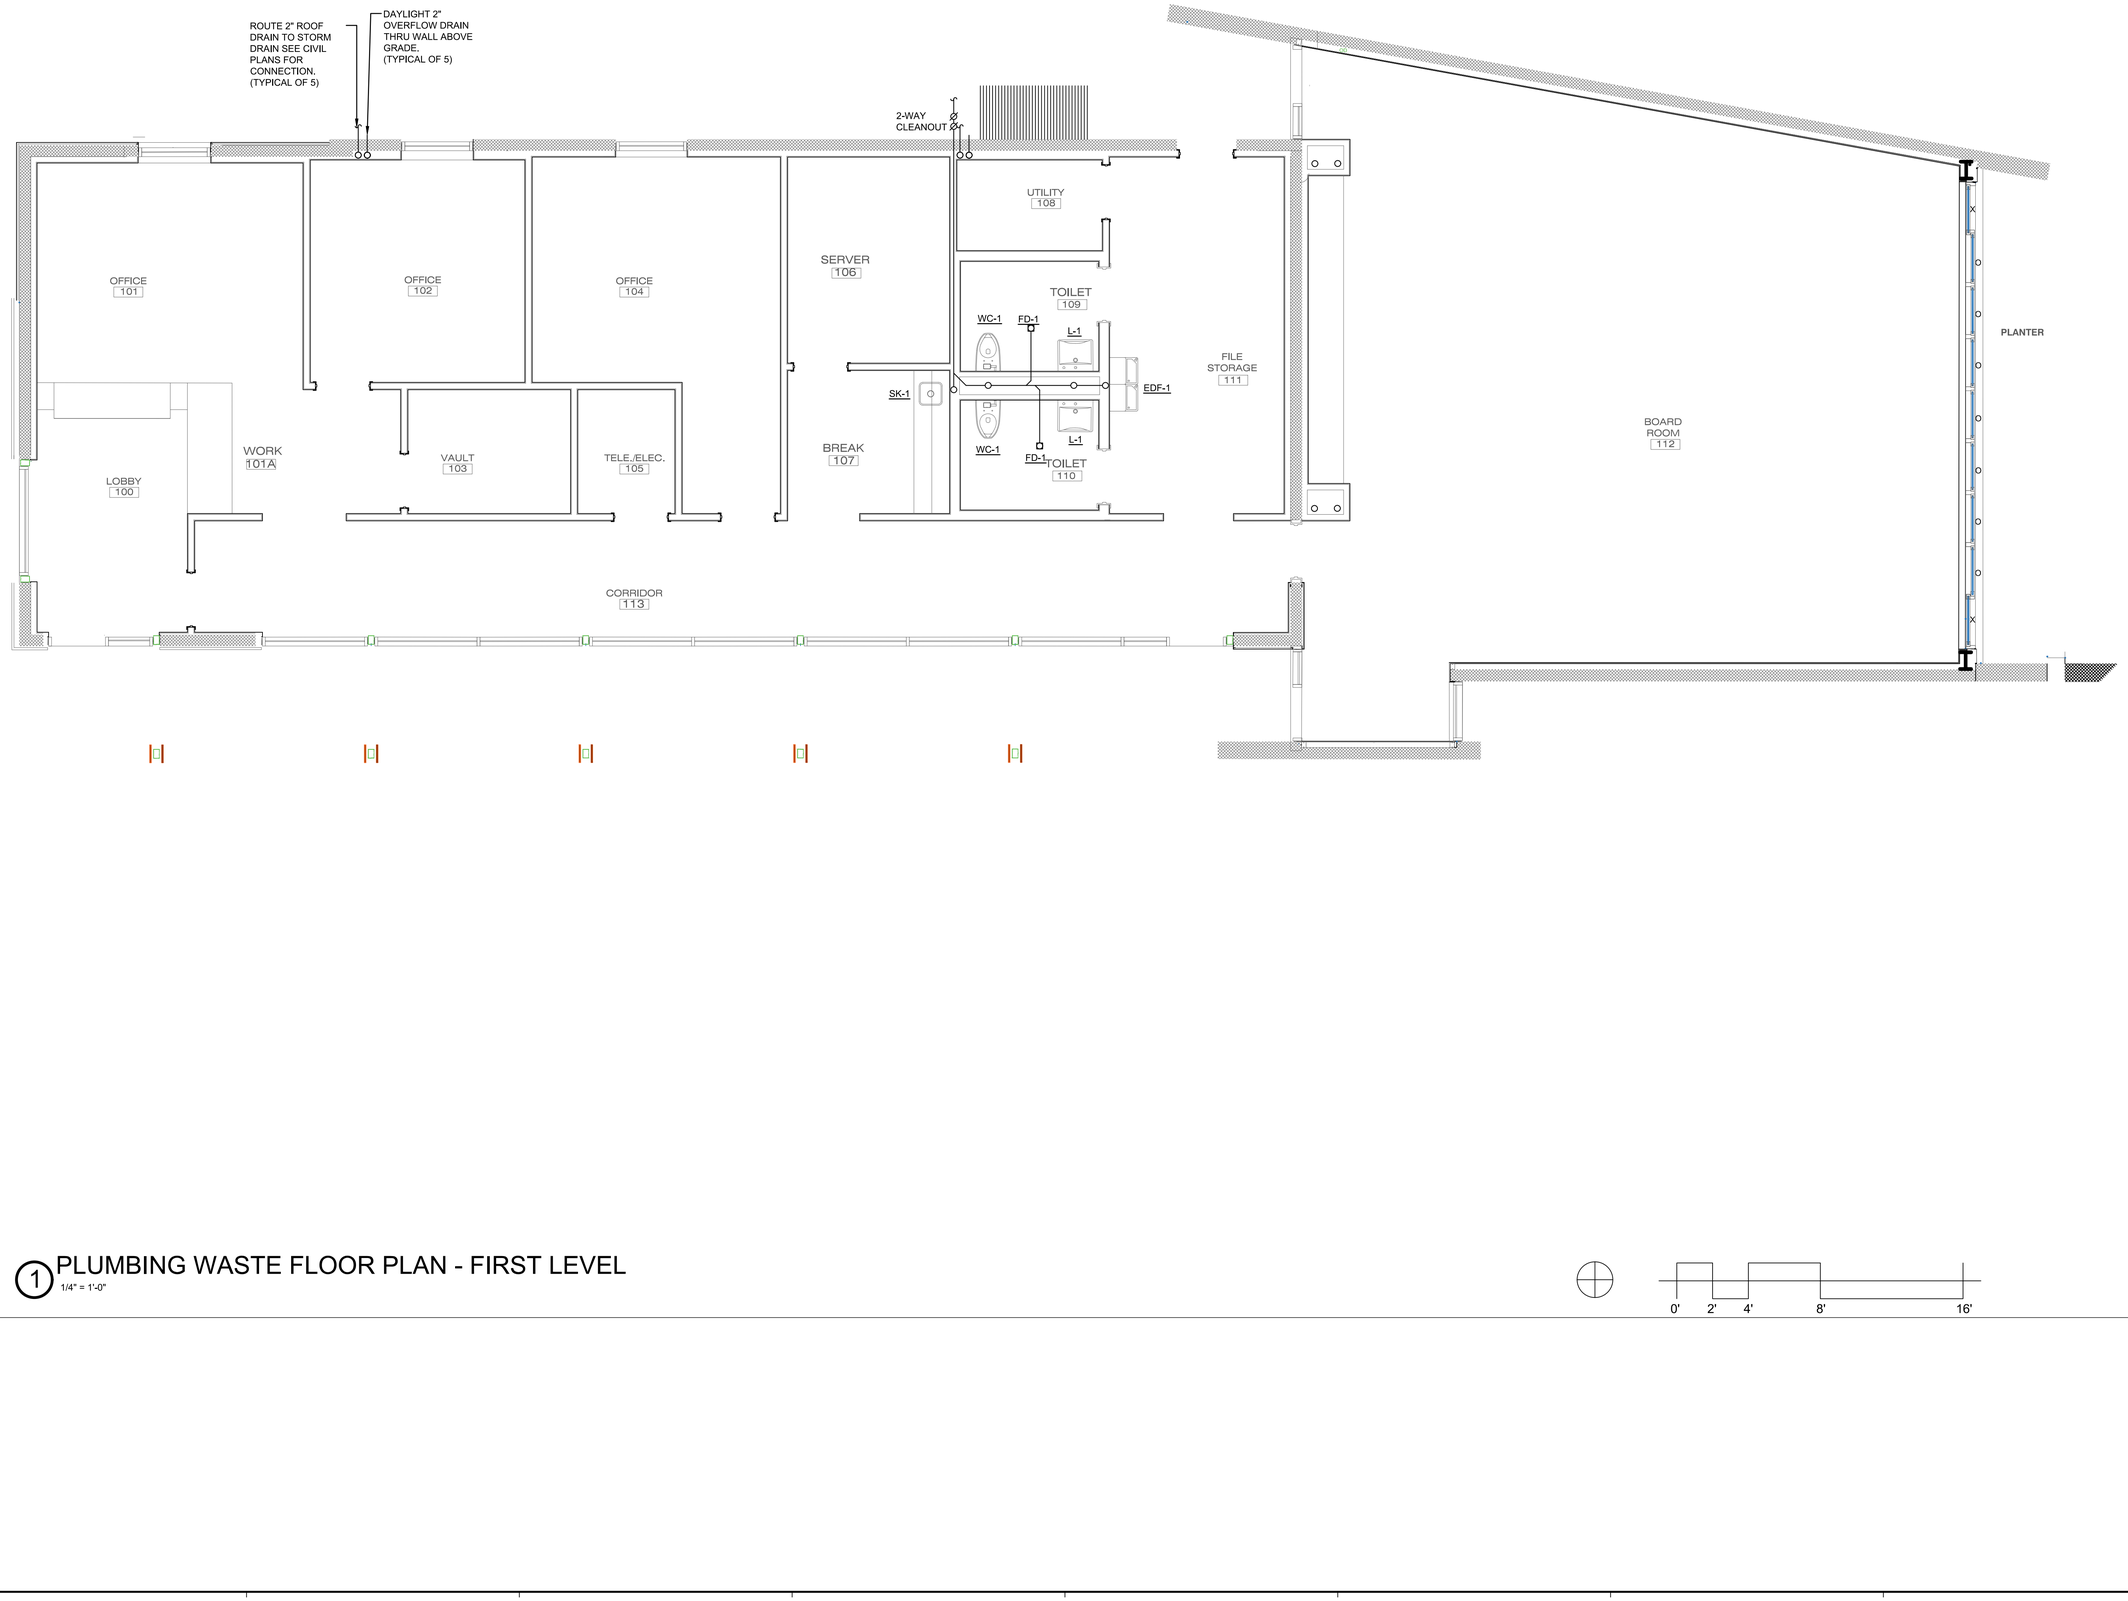

1 PLUMBING WASTE FLOOR PLAN - FIRST LEVEL

1/4" = 1'-0"

GOLETA WEST SANITARY DISTRICT

Your environmental partner since 1954

UCSB Campus
Parking Lot 32
Santa Barbara, CA 93106
(p) 805 968-2617 (f) 805 562-8987

ADMINISTRATION BUILDING

EDUARDO GALINDO ARCHITECT
9733 W. SUNNYSLOPE LANE
PEORIA, ARIZONA 85345
480.751.8780 ed@egadesign.net
egadesign.net

ISSUED	REV	DATE
DART Submittal		15 May 2015
Site Development Plan 1		23 June 2015
30% Schematic Design		30 Oct. 2015
Pre-App & Architectural Board of Review Submittal		23 Apr. 2016
Architectural Board of Review Submittal		25 Jan. 2017
Architectural Board of Review		10 OCT 2022

REGISTERED PROFESSIONAL ENGINEER
ORLANDO ERIC GONCALES
M 37200
Exp. 03/31/25
MECHANICAL
STATE OF CALIFORNIA
08/09/2023

DRAWING
PLUMBING FLOOR PLAN - WASTE

SCALE
1/4" = 1'-0"

PROJECT NUMBER
40903

DRAWING NUMBER
P-2.0

Plot Date: 8/25/2023 9:20 AM