WINDOW WALL - CONSISTS OF FIVE (5) EQUAL, FIXED ALUMINUM AND GLASS PANELS, AND TWO (2) HORIZONTAL SLIDING, ALUMINUM AND GLASS, PANELS *(ONE AT EACH END)*. THE OPERABLE PANEL OPENINGS SHALL BE PROTECTED WITH RETRACTABLE (COILING) INSECT SCREENS, LOCATED ON THE EXTERIOR, OF THE LATCH SIDE, VERTICAL MULLION.

BASIS OF DESIGN - KAWNEER, SERIES AA 3200, THERMAL SLIDING DOORS - CLEAR SATIN ANODIZED FINISH. WITH EXTERIOR RETRACTABLE, VERTICAL SIDE COILING SCREEN, BY PHANTOM SCREENS.

BASE WALL - 12" THICK, CAST-IN-PLACE CONCRETE (PLANTER) WALL, WITH FLUID, WATERPROOFING MEMBRANE ON INTERIOR OF PLANTER. INTERIOR (ROOM SIDE) OF WALL TO HAVE HORIZONTAL FURRING STRIPS (PAINTED BLACK) AT TOP, MID-POINT, AND BOTTOM. ADHERE 1" THICK, BLACK ACOUSTICAL INSULATION BETWEEN FURRING STRIPS. FINISH WITH 1" X 2" BAMBOO (TIGHT, LINEAR) VERTICAL FACE STRIPS, SPACED 2" APART. PROVIDE 1" BAMBOO SILL LEDGE, INSET AT TOP OF CONCRETE WALL. VERTICAL FACE STRIPS AND SILL TO SEALED WITH A NATURAL, CLEAR STAIN.

2
A-A301

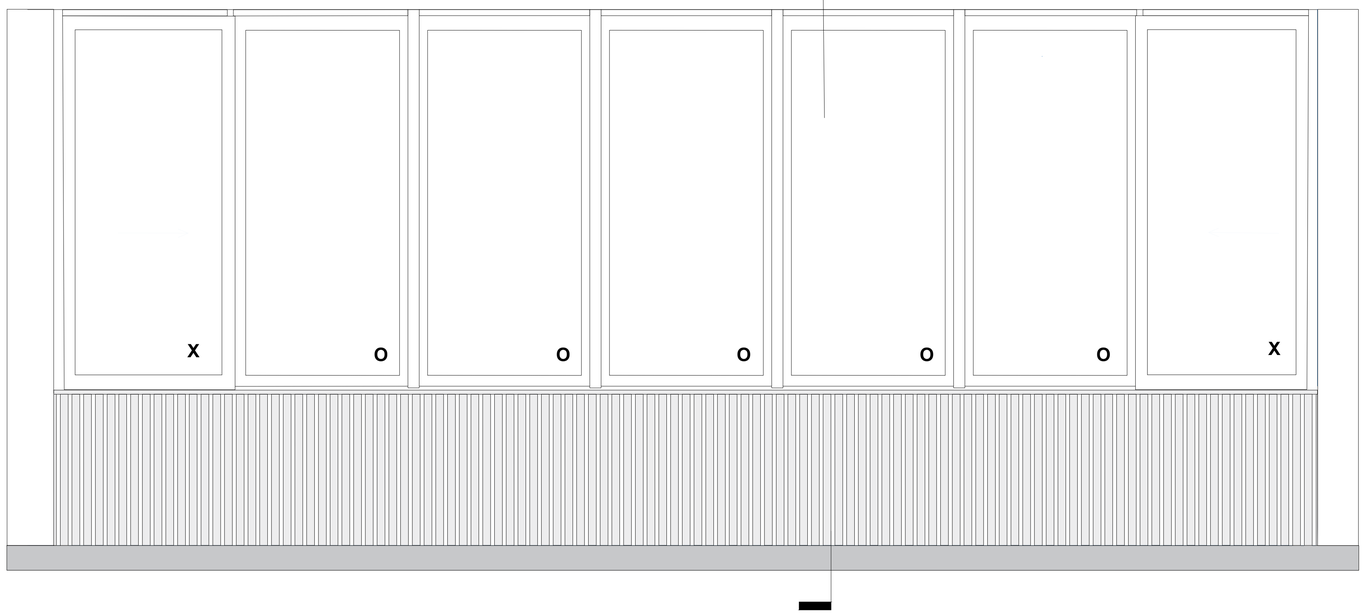

1 INTERIOR ELEVATION

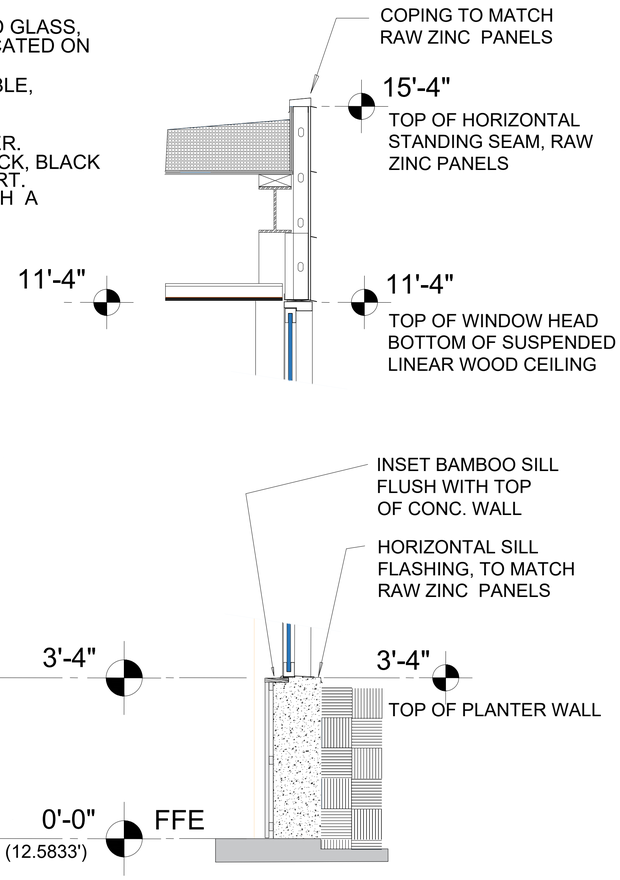

2 Section 2

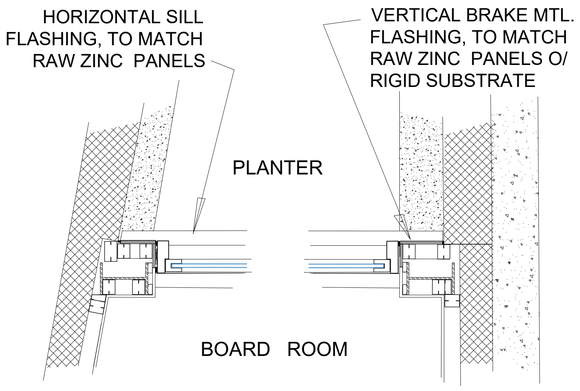

C PLAN DETAIL - WINDOW WALL

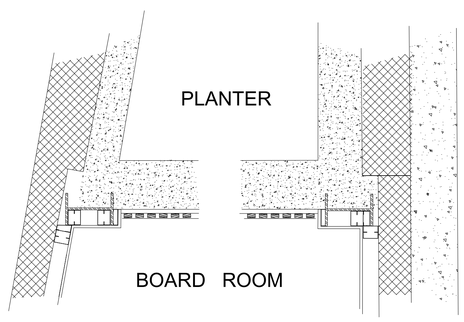

B PLAN DETAIL - BASE WALL FINISH

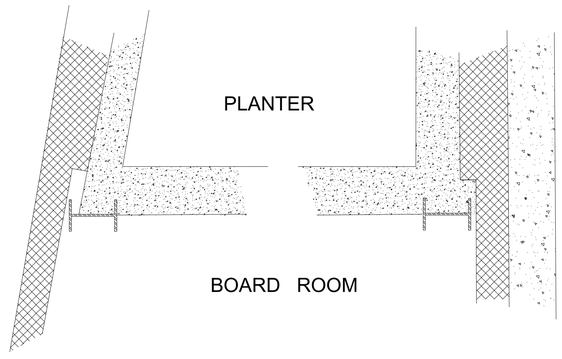

A PLAN DETAIL - STRUCTURAL BASE

Plot Date:

GOLETA WEST SANITARY DISTRICT
Your environmental partner since 1954

UCSB Campus
Parking Lot 32
Santa Barbara, CA 93106
(p) 805 968-2617 (f) 805 562-8987

ADMINISTRATION BUILDING

EDUARDO GALINDO
ARCHITECT
9733 W. SUNNYSLOPE LANE
PEORIA, ARIZONA 85345
EGA
480.751.8780 ed@egadesign.net
egadesign.net

LICENSED ARCHITECT
EDUARDO GALINDO
NO. C 12130
09.30.2025
RENEWAL DATE
STATE OF CALIFORNIA

ISSUED	REV	DATE
Architectural Board of Review		15 DEC 2022
Building Permit Review		28 AUG 2023

DRAWING
WINDOW WALL DETAILS

SCALE 1/4" = 1'-0"

PROJECT NUMBER 40903

DRAWING NUMBER **A-A301**