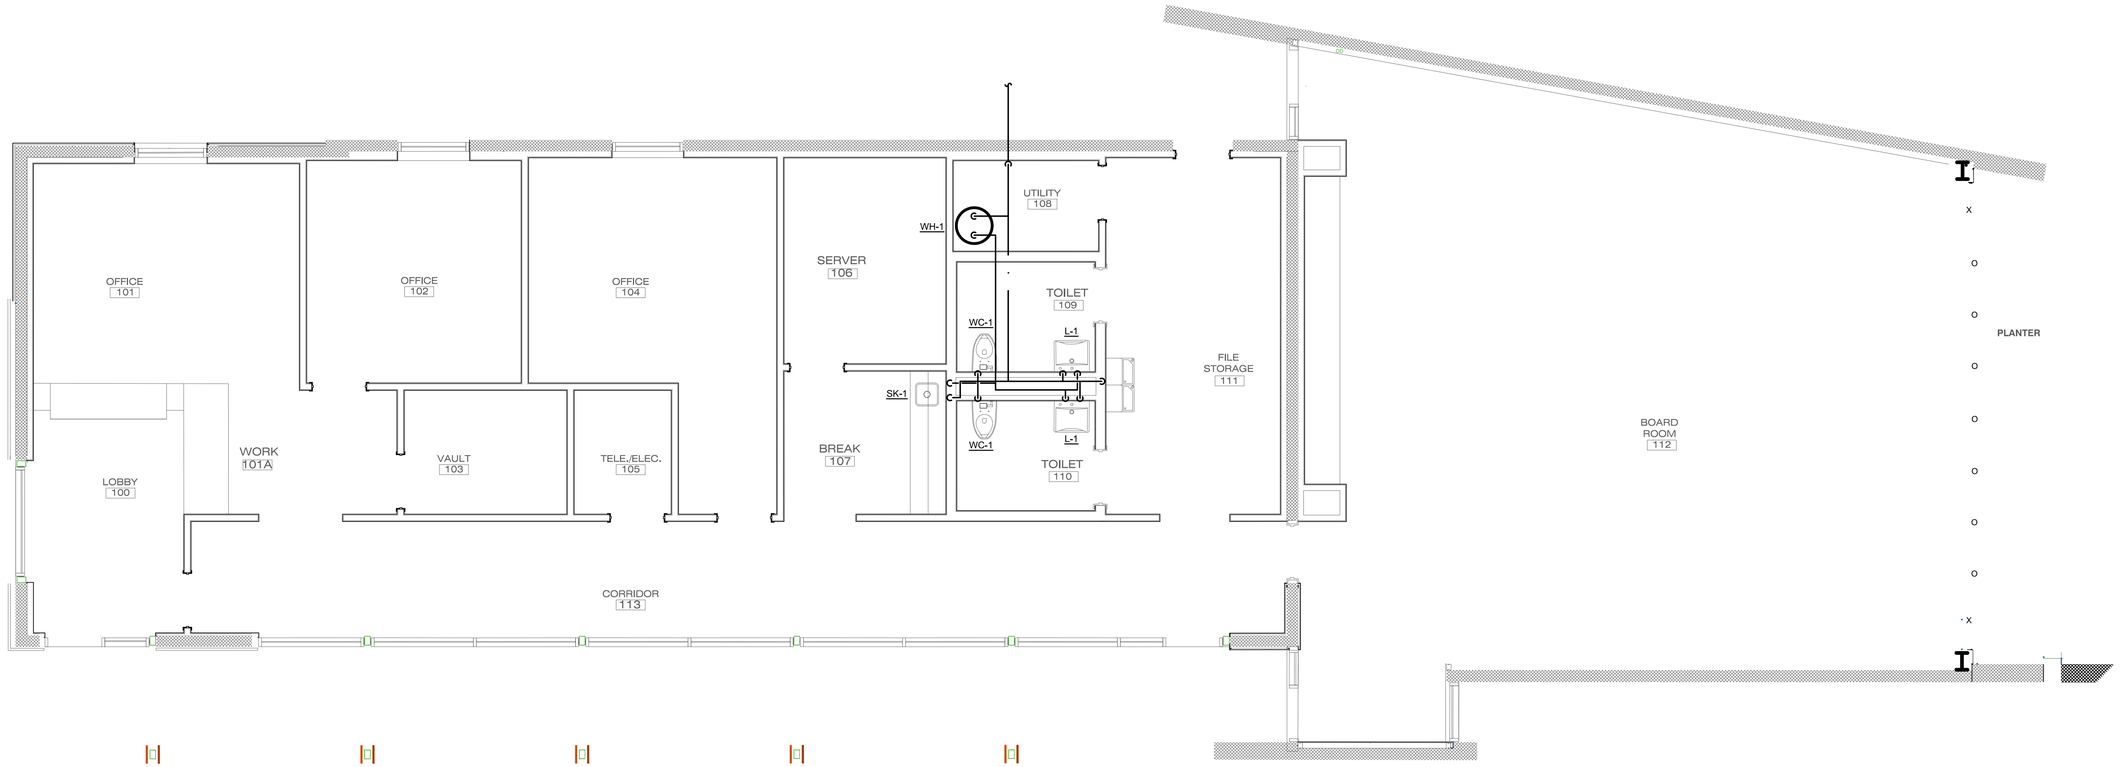

1 PLUMBING DOMESTIC WATER FLOOR PLAN - FIRST LEVEL

1/4" = 1'-0"

0' 2' 4' 8' 16'

UCSB Campus
Parking Lot 32
Santa Barbara, CA 93106
(p) 805 968-2617 (f) 805 562-8987

ADMINISTRATION BUILDING

ISSUED	REV	DATE
DART Submittal		15 May 2015
Site Development Plan 1		23 June 2015
30% Schematic Design		30 Oct. 2015
Pre-App & Architectural Board of Review Submittal		23 Apr. 2016
Architectural Board of Review Submittal		25 Jan. 2017
Architectural Board of Review		10 OCT 2022

REGISTERED PROFESSIONAL ENGINEER
ORLANDO PEDRO GONCALVES
M 37200
Exp. 03/31/25
MECHANICAL
STATE OF CALIFORNIA

08/09/2023

DRAWING

FLOOR PLAN - DOMESTIC WATER

1/4" = 1'-0"
SCALE

40903
PROJECT NUMBER

DRAWING NUMBER **P-2.1**

Plot Date: 8/25/2023 9:20 AM